PLOTTED BY: BERNMAN, DONALD 2/18/2020 2:26 PM
I:\2019\190001_SterlingWater\C2D\Dwings\Basemap\190001_190701REVISED_PRELIM_GEN_PLAN.dwg - GENERAL PLAN
C2AE.STANDARD.STB

DESIGNED BY: - APPROVED BY: -

CHECKED BY: -

WE RECYCLE

TOWN OF STERLING WATER DISTRICT #2

LEGEND

- PROPOSED PROJECT AREA
- PROPERTY LINE
- BLOCK LIMIT LINE
- Z–HOOK PROPERTY
- 43.13 PARCEL NUMBER
- ① BLOCK NUMBER
- 8.00 SECTION NUMBER
- PROPOSED WATER MAIN
- PROPOSED HYDRANT
- PROPOSED GATE VALVE
- EXISTING WATER MAIN
- EXISTING HYDRANT
- EXISTING GATE VALVE

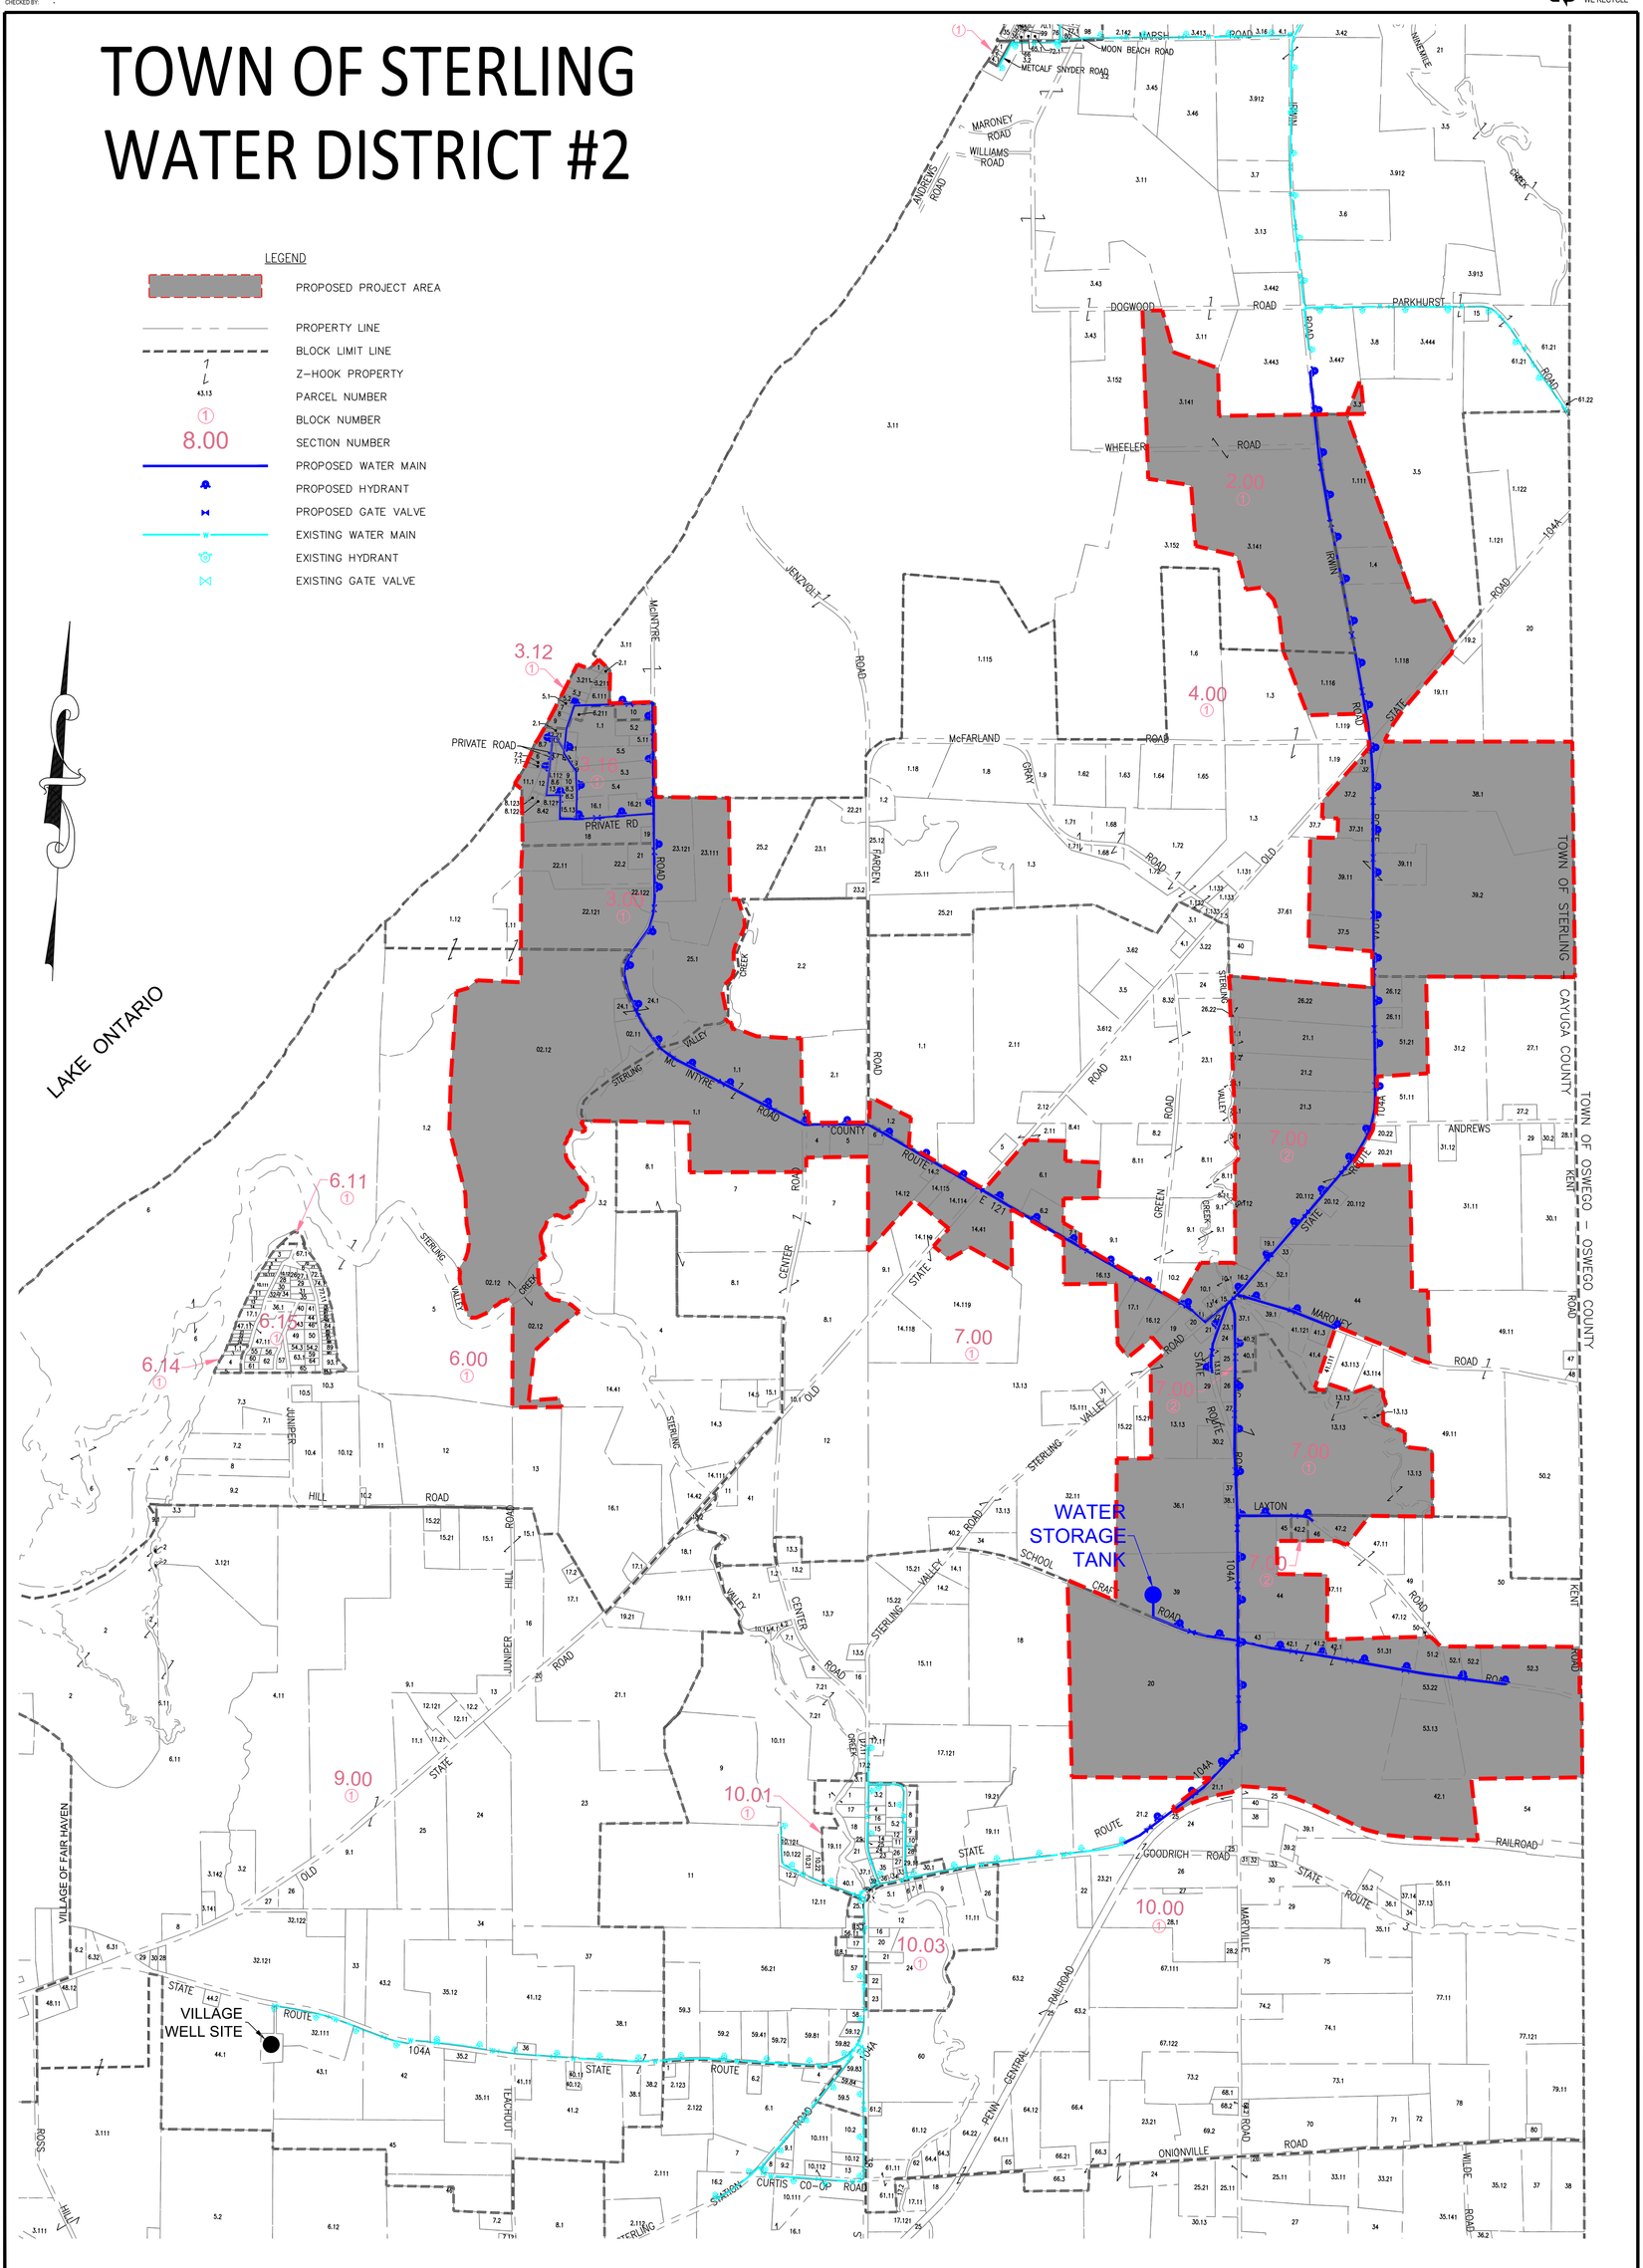

SHEET	DATE:	PROJ.#	REV	DESCRIPTION	DATE
G-100	3/2019	190001			

REVISIONS

GENERAL PLAN

0 1000 2000 Feet

WATER DISTRIBUTION SYSTEM
PROPOSED WATER DISTRICT #2
TOWN OF STERLING
CAYUGA COUNTY, NY

CAPITAL CONSULTANTS
ARCHITECTURE AND ENGINEERING
www.c2ae.com
c2ae
architecture · engineering

PRELIMINARY